
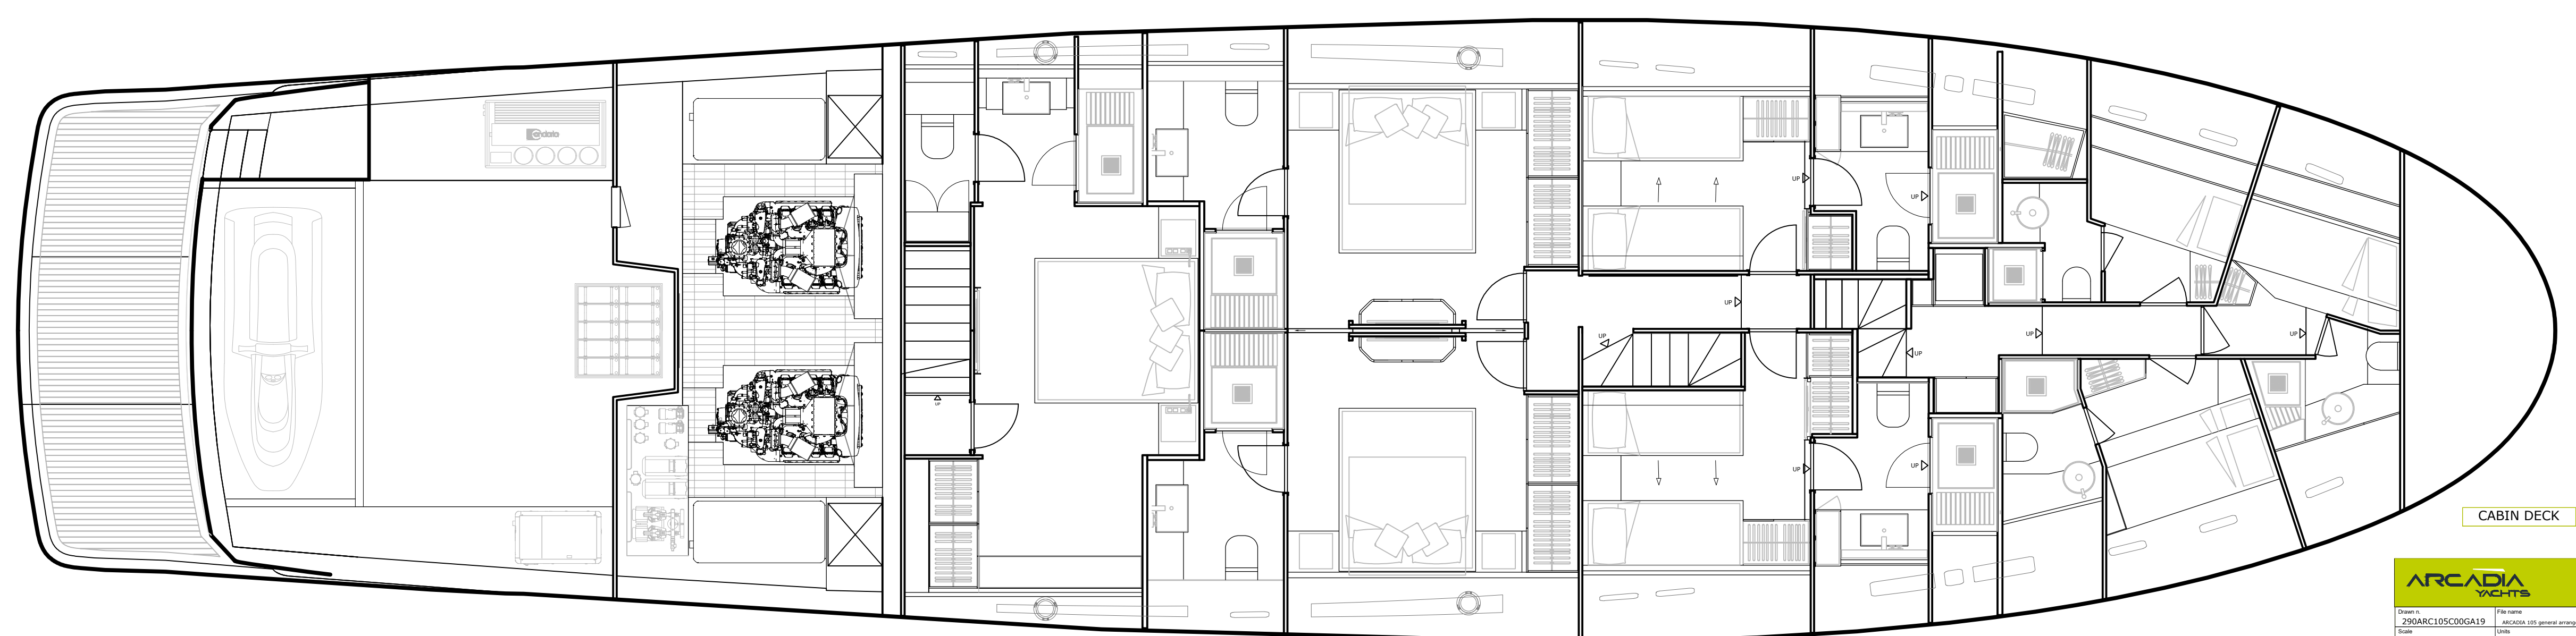
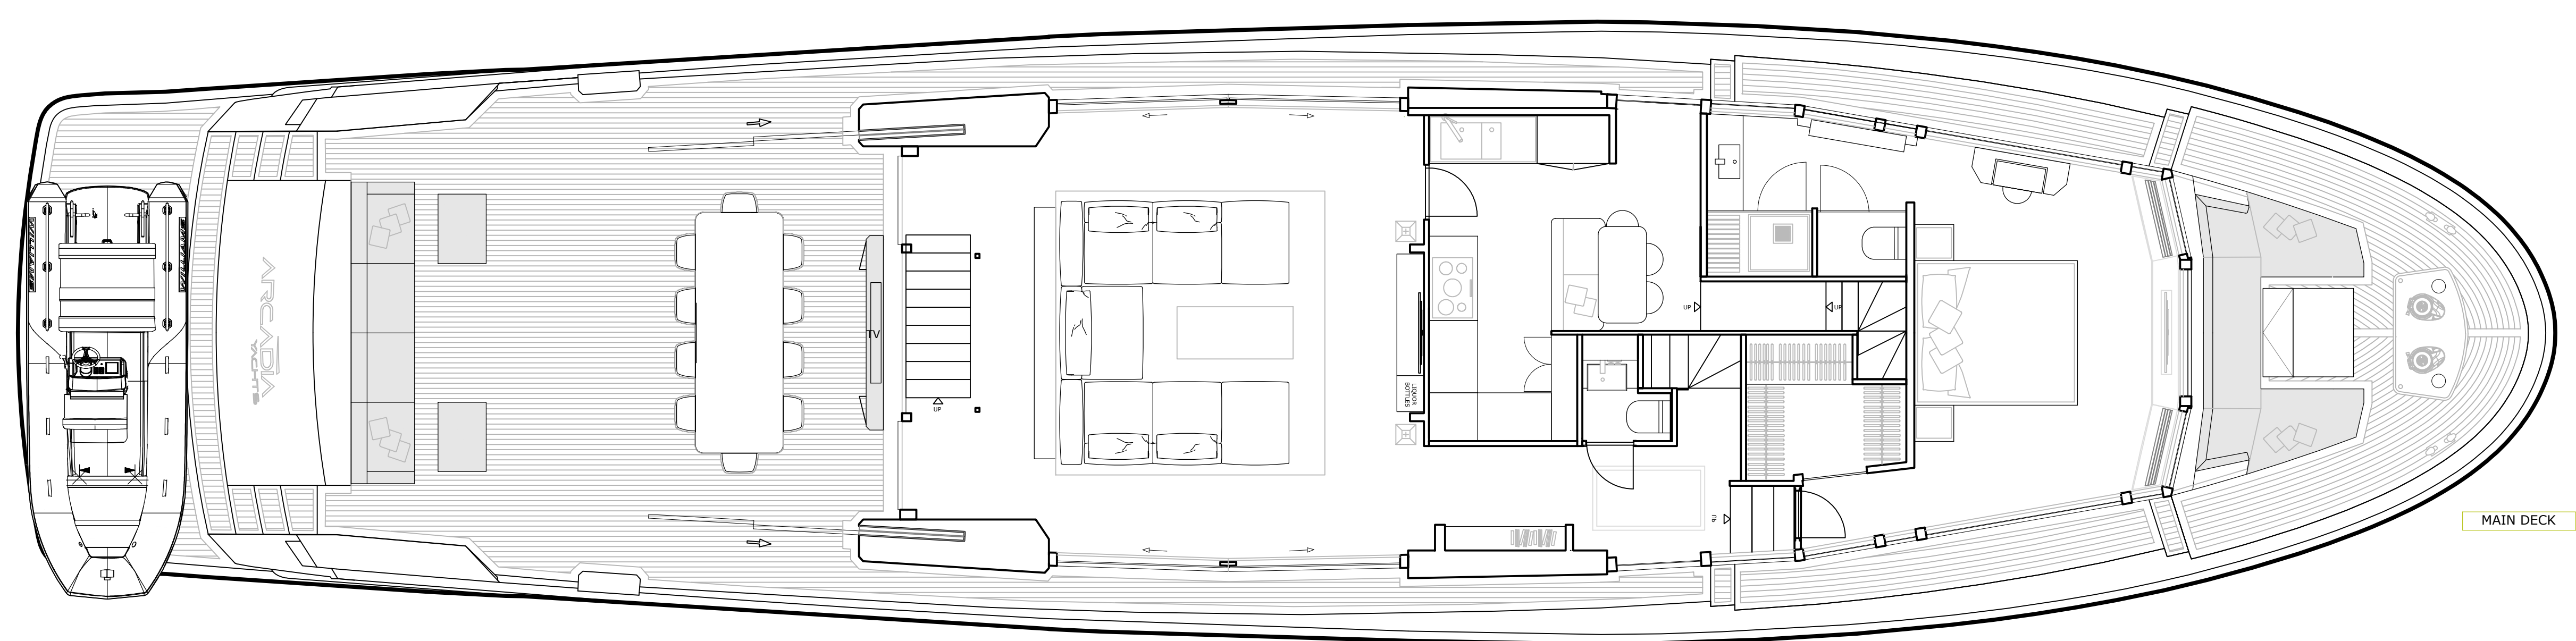


A105

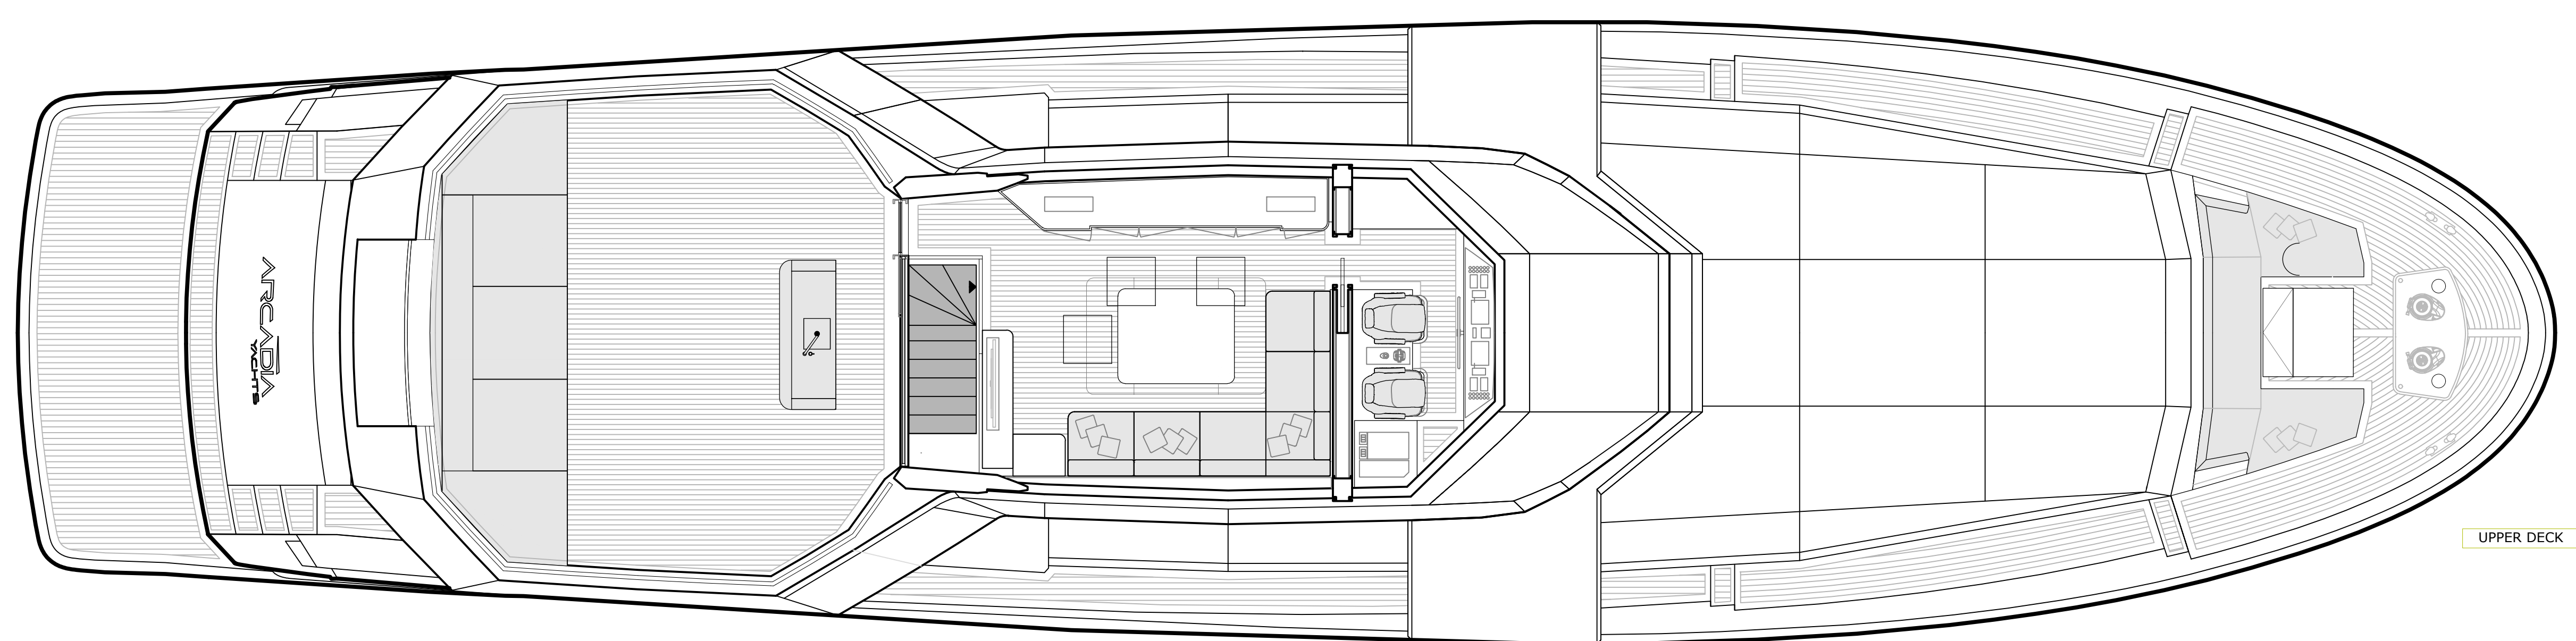

	
Drawn by	Date
2054ARC105G00G419	10/06/2024
Project name	Rev. n°
ARCADIA USA general arrangement	001
Scale	Project date
1:50	02/06/2024
Designed by	Approved date
LUCA COCCI	02/06/2024
Drawn by	Approved date
PIR FABIO RUSSO	02/06/2024
OPTIONAL GENERAL ARRANGEMENT - REV.20 CONSTRUCTION 04	
Project	Project by
A105	
The builder shall check dimensions and content given on the drawing and advise the designers at any discrepancies before commencing construction. This drawing is a property of Arcadia Systems and is not to be used or reproduced in whole or in part without written permission.	